FILE: H:\2020\2011616\DWG\EXHIBITS\2011616-BUILDABLE AREA EXHIBIT.DWG
FILE DATE: 4/22/21 DATE PLOTTED: 4/22/2021 5:12 PM COMMENT:
PLOTTED BY: JARED MURRAY TECH: ENG:

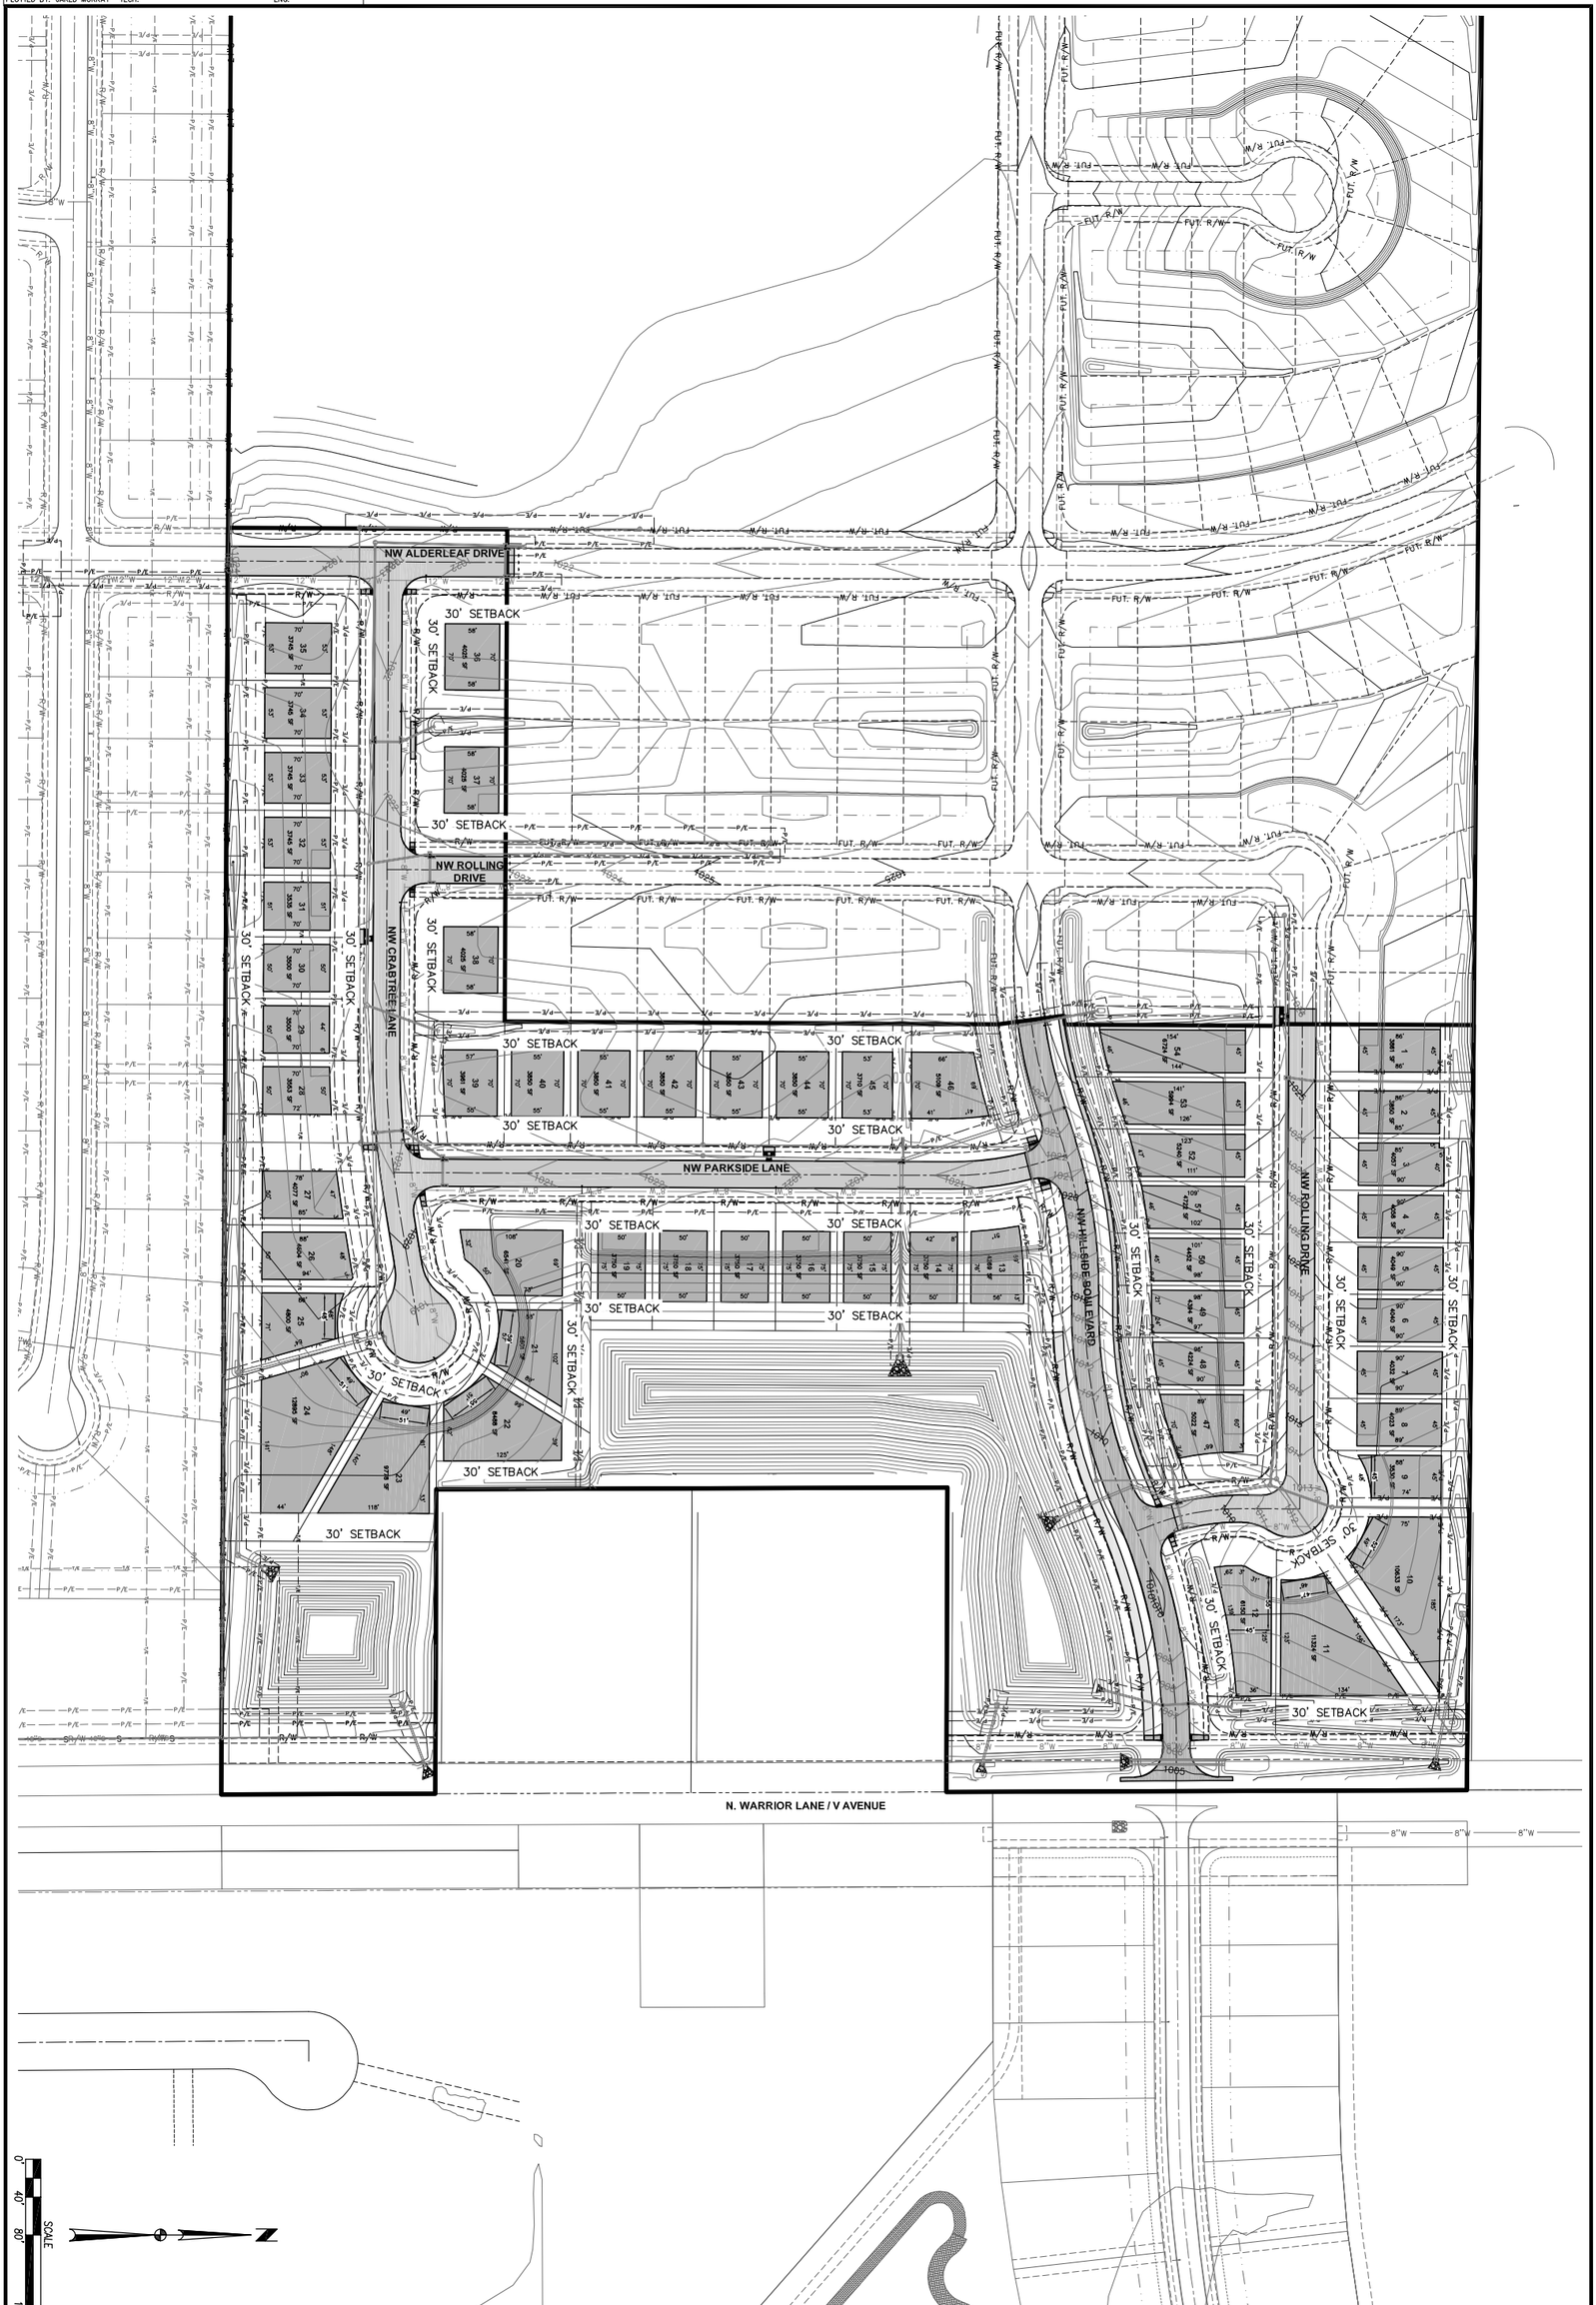

FOX VALLEY PLAT 1

BUILDABLE AREA EXHIBIT

WAUKEE, IOWA

CIVIL DESIGN ADVANTAGE
3405 S.E. CROSSROADS DRIVE, SUITE G
GRIMES, IOWA 50111
PHONE: (515) 369-4400 FAX: (515) 369-4410
ENGINEER: JMM TECH: CWO

REVISIONS	DATE
PREPARED	04/22/2021

2011.616

1 / 1